52 Lakeside Drive Acacia Hills TAS

3 **1** **2**

Pretty and peaceful, best describes this property, situated in popular Acacia Hills.

This park-like property sits on just under 4 acres (1.485ha) of land in a well-established Rural Residential area, surrounded by similar properties of lifestyle living. Privately tucked away from the road, hidden by an avenue of beautiful gum trees, is this spacious family home with a beautiful outlook from its elevated position.

Enter through the gates and make your way down the tree lined driveway, and you will see everything laid out in front of you. A well-built brick home with attached garage and separate carport, designed in natural tones to blend beautifully into the surrounding environment.

The well designed home, offers plenty of options for

Price	: $ 745,000
Building Size	: 228.4 sqm
Land Size	: 1.485 ha
View	: https://www.halliwell.net.au/sale/tas/burnie-devonport-nw-tas/acacia-hills/residential/acreagesemirural/6373890

Donna Bellinger
03 6420 8000

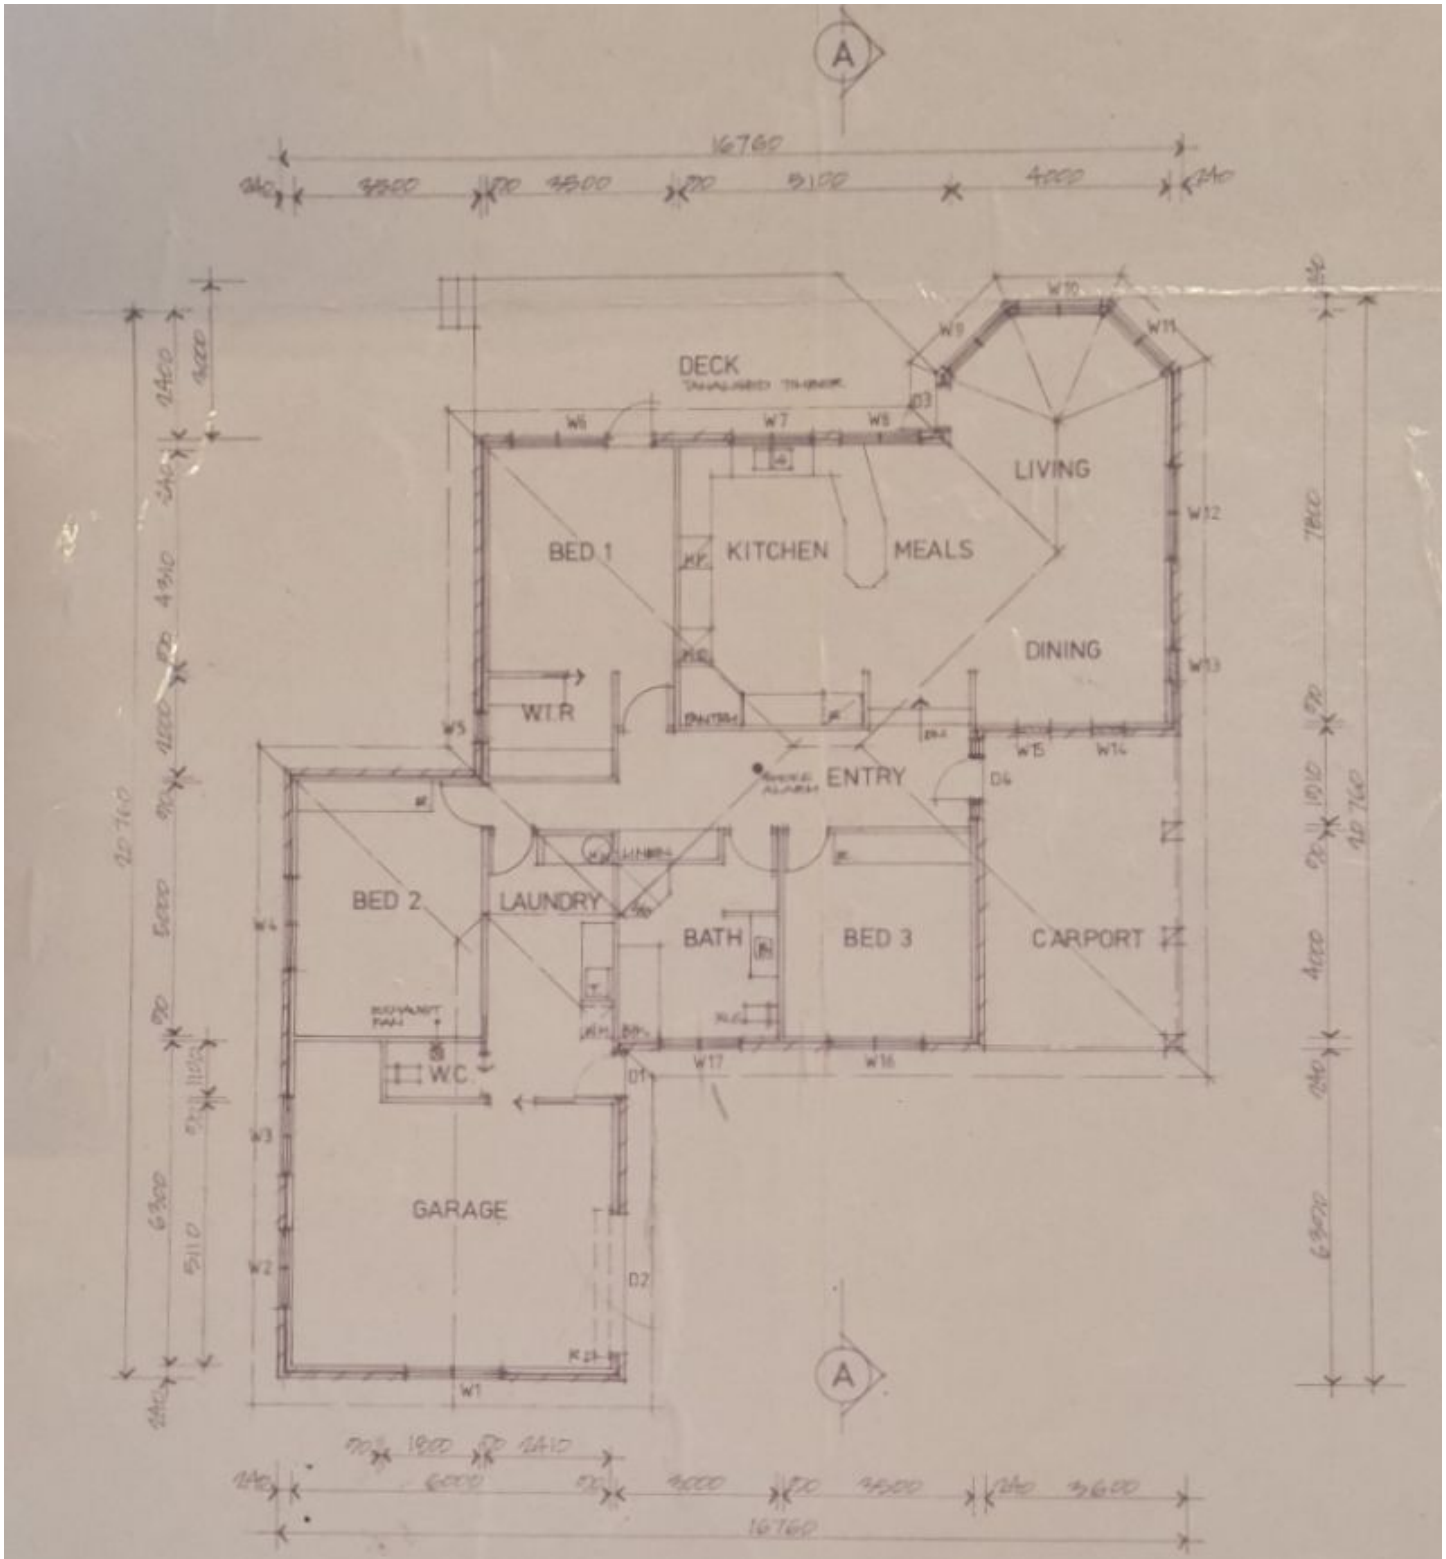

FLOOR PLAN

SCALE 1 : 100

FLOOR AREA RESIDENCE 406.4 m²
CARPORT 22.76 m²
TOTAL 229.4 m²